Donation

Date 9-21-26

The undersigned has secured a contribution from Sabine to Panola County for use in the Panola County Road and Bridge Fund. This contribution consists of:

$ 51,944.30 and/or

material of the following type and amount road oil

This donation is to be used as needed by the Panola County Road and Bridge Department to improve Panola County road number 323/316, or if no road is indicated, then it is to be used to improve any Panola County road as seen fit by the Department. This donation must be accepted by the Panola County Commissioners' Court according to Local Govt. Code sec. 81.032 and Transportation Code sec. 252.214 and any money will be held by the Panola County Treasurer pending approval of deposit in the Road and Bridge Fund. Any material will not be used prior to the approval of the Court.

I acknowledge that this is intended as a donation and that no person or corporation has been promised any other benefit because of the donation, nor have been induced or coerced in any way by any official or employee of Panola County. I further certify that this donation was given freely and voluntarily.

_____ Commissioner, Precinct# 3

Sworn and subscribed to this 21 day of September, 20 26.

_____, Notary Public, State of Texas, My commission expires 9/29/27

MELANIE M EARLE
Notary Public, State of Texas
Comm. Expires 09/29/2027
Notary ID 130387446

(Panola County Commissioners' Court use only)

This item was accepted / disapproved (strike one) at a meeting of the Panola County Commissioners' Court on this 6th day of October, 20 26.

County Judge _____

LONGVIEW ASPHALT, INC.

ROBERT WILSON RD. / LONGVIEW, TEXAS
P.O. BOX 3661 / 75606 / 903-758-0065

INVOICE

Invoice #: 193506
Date: 9/14/26
Customer No: 27050
Job #: PANOLA CO #3
PO #: JAY MAYFIELD

Sold To: Sabine Energy, Inc
1520 Marvin A. Smith
ATTN: Accounts Payable
Kilgore, TX 75662

Delivered To:

Sale Date	Ticket	Truck #	UM	Units	Unit Price	Matl Total	Haul Rat	Haul Total	Tax Cod	Tax	Total
MATERIAL	Miscellaneous activity		**MATERIAL PHAS**								
9/14/26	ROAD OIL		TON	74.740	695.0000E	51,944.30	0.00	0.00	TX0000	0.00	51,944.30
Total :	**Cust PO:**	**JAY MAYFIELD**		**74.74**		**51,944.30**		**0.00**		**0.00**	**51,944.30**
		Total Invoice:		**74.74**		**51,944.30**		**0.00**		**0.00**	**51,944.30**

Payment Type: **On Account**

01 **Pay Terms** Net 30 Days **Total:** **51,944.30**

TERMS: Net 30 Days

SHIPPER/ORIGIN:
ERGON ASPHALT AND EMULSIONS, INC.
8621 FM 2276 NORTH
HENDERSON, TX 75652
903-657-2391

Emergency Response Telephone Number:
Call CHEMTREC (1-800-424-9300)
Ergon, Inc. Contract Number 7956

BOL NUMBER : 2657

SOLD TO:
LONGVIEW ASPHALT INC

P.O. BOX 3661
LONGVIEW TX 75606-3661

CUSTOMER NO.: 925299
PO NUMBER:
REFERENCE (JOB) NUMBER: J54V
CONTRACT #:
PROJECT NAME: LONGVIEW
ORIGINAL BOL:

CONSIGNEE/DESTINATION:
2073258
LONGVIEW ASPHALT INC-EA&E
PANOLA COUNTY, TX

SHIP DATE: 08/31/2026 FRGHT: PPA
TIME IN/OUT: 05:29/05:29
CARRIER: WESTERN STATES TRUCKING LLC
TRUCK-TRLR NO.: 754
ORDER #: AGRMNT #:

PRODUCT	TANK	TEMP	UOM	NET VOLUME	WEIGHTS			
ROAD OIL					GROSS:	83,500 LBS	37,875 KG	
					TARE:	33,682 LBS	15,278 KG	
					NET:	49,818 LBS	22,597 KG	
					NET:	24.909 TON	22.597 MT	

Lbs/gal @ 60F: 8.770 Kilograms per Liter: 1.053 Spec Gravity @ 60F: 1.052

Loaded By: IRAN JIMENEZ
LAB/LOT NUMBER: _____ Additive: N/A
Certification #: _____

PROPER SHIPPING DESCRIPTION: Non-Regulated, Asphalt Product

Certification: NO CERTIFICATION PROVIDED. The densities and Specific Gravity denoted are typical results. Product densities can vary through the processes of manufacturing, shipping, and handling.

This is to certify that the above named materials are properly classified, described, packaged, marked, and labeled, and are in proper condition for transportation according to the applicable regulations of the Department of Transportation.

Signature by Shipper _____

Cargo Tank Supplied By Carrier/Carrier Compliance to Laws - Where the cargo tank is supplied by the carrier, the carrier hereby certifies that the cargo tank supplied for this shipment is a proper container for the transportation of this commodity. This is to acknowledge that the carrier has in his possession or has been offered and accepted the required hazard materials placards and/or emergency response information.

This property described herein in apparent good order is received by the carrier shown on this Bill of Lading and the carrier agrees to transport the property to the consignee and the destination set forth herein subject to the classifications and tariffs, and the terms and conditions of the Uniform Domestic Straight Bill of Lading found in National Motor Freight Classification, in effect on the date of the issuance of this Bill of Lading or the applicable contract with shipper. It is further agreed by the carrier that the transportation of this shipment will be performed in compliance with all applicable rules, regulations and laws.

Signature by Motor Carrier _____

SHIPPER/ORIGIN:
ERGON ASPHALT AND EMULSIONS, INC.
8621 FM 2276 NORTH
HENDERSON, TX 75652
903-657-2391

Emergency Response Telephone Number:
Call CHEMTREC (1-800-424-9300)
Ergon, Inc. Contract Number 7956

BOL NUMBER : 2691

SOLD TO: LONGVIEW ASPHALT INC P.O. BOX 3661 LONGVIEW TX 75606-3661	CUSTOMER NO.: 925299 PO NUMBER: REFERENCE (JOB) NUMBER: J54V CONTRACT #: PROJECT NAME: LONGVIEW ORIGINAL BOL:
CONSIGNEE/DESTINATION: 2073258 LONGVIEW ASPHALT INC-EA&E PANOLA COUNTY, TX	SHIP DATE: 09/01/2026 FRGHT: PPA TIME IN/OUT: 05:23/05:23 CARRIER: WESTERN STATES TRUCKING LLC TRUCK-TRLR NO.: 754 ORDER #: AGRMNT #:

PRODUCT	TANK	TEMP	UOM	NET VOLUME	WEIGHTS			
ROAD OIL	T1				GROSS:	83,500 LBS	37,875 KG	
					TARE:	33,760 LBS	15,313 KG	
					NET:	49,740 LBS	22,562 KG	
					NET:	24.870 TON	22.562 MT	

Lbs/gal @ 60F: 8.770 Kilograms per Liter: 1.053 Spec Gravity @ 60F: 1.052

Loaded By: IRAN JIMENEZ Additive: N/A
LAB/LOT NUMBER: _____ Certification #: _____

PROPER SHIPPING DESCRIPTION: Non-Regulated, Asphalt Product

Certification: NO CERTIFICATION PROVIDED. The densities and Specific Gravity denoted are typical results. Product densities can vary through the processes of manufacturing, shipping, and handling.

This is to certify that the above named materials are properly classified, described, packaged, marked, and labeled, and are in proper condition for transportation according to the applicable regulations of the Department of Transportation.

Signature by Shipper _____

Cargo Tank Supplied By Carrier/Carrier Compliance to Laws - Where the cargo tank is supplied by the carrier, the carrier hereby certifies that the cargo tank supplied for this shipment is a proper container for the transportation of this commodity. This is to acknowledge that the carrier has in his possession or has been offered and accepted the required hazard materials placards and/or emergency response information.

This property described herein in apparent good order is received by the carrier shown on this Bill of Lading and the carrier agrees to transport the property to the consignee and the destination set forth herein subject to the classifications and tariffs, and the terms and conditions of the Uniform Domestic Straight Bill of Lading found in National Motor Freight Classification, in effect on the date of the issuance of this Bill of Lading or the applicable contract with shipper. It is further agreed by the carrier that the transportation of this shipment will be performed in compliance with all applicable rules, regulations and laws.

Signature by Motor Carrier _____

SHIPPER/ORIGIN:
ERGON ASPHALT AND EMULSIONS, INC.
8621 FM 2276 NORTH
HENDERSON, TX 75652
903-657-2391

Emergency Response Telephone Number:
Call CHEMTREC (1-800-424-9300)
Ergon, Inc. Contract Number 7956

BOL NUMBER : 2724

SOLD TO: LONGVIEW ASPHALT INC P.O. BOX 3661 LONGVIEW TX 75606-3661	CUSTOMER NO.: 925299 PO NUMBER: REFERENCE (JOB) NUMBER: J54V CONTRACT #: PROJECT NAME: LONGVIEW ORIGINAL BOL:
CONSIGNEE/DESTINATION: 2073258 LONGVIEW ASPHALT INC-EA&E PANOLA COUNTY, TX	SHIP DATE: 09/02/2026 FRGHT: PPA TIME IN/OUT: 05:07/05:07 CARRIER: WESTERN STATES TRUCKING LLC TRUCK-TRLR NO.: 754 ORDER #: AGRMNT #:

PRODUCT	TANK	TEMP	UOM	NET VOLUME	W E I G H T S			
ROAD OIL					GROSS:	83,500 LBS	37,875 KG	
					TARE:	33,580 LBS	15,232 KG	
					NET:	49,920 LBS	22,643 KG	
					NET:	24.960 TON	22.643 MT	

Lbs/gal @ 60F: 8.770 Kilograms per Liter: 1.053 Spec Gravity @ 60F: 1.052

Loaded By: IRAN JIMENEZ
LAB/LOT NUMBER: _____
Additive: N/A
Certification #: _____

PROPER SHIPPING DESCRIPTION: Non-Regulated, Asphalt Product

Certification: NO CERTIFICATION PROVIDED. The densities and Specific Gravity denoted are typical results. Product densities can vary through the processes of manufacturing, shipping, and handling.

This is to certify that the above named materials are properly classified, described, packaged, marked, and labeled, and are in proper condition for transportation according to the applicable regulations of the Department of Transportation.

Signature by Shipper _____

Cargo Tank Supplied By Carrier/Carrier Compliance to Laws - Where the cargo tank is supplied by the carrier, the carrier hereby certifies that the cargo tank supplied for this shipment is a proper container for the transportation of this commodity. This is to acknowledge that the carrier has in his possession or has been offered and accepted the required hazard materials placards and/or emergency response information.

This property described herein in apparent good order is received by the carrier shown on this Bill of Lading and the carrier agrees to transport the property to the consignee and the destination set forth herein subject to the classifications and tariffs, and the terms and conditions of the Uniform Domestic Straight Bill of Lading found in National Motor Freight Classification, in effect on the date of the issuance of this Bill of Lading or the applicable contract with shipper. It is further agreed by the carrier that the transportation of this shipment will be performed in compliance with all applicable rules, regulations and laws.

Signature by Motor Carrier _____

NOTICE OF PROPOSED INSTALLATION
PIPELINE AND/OR UTILITY LINES

TO: THE PANOLA COUNTY COMMISSIONER'S COURT

c/o

PANOLA COUNTY ROAD & BRIDGE DEPARTMENT, CARTHAGE, TEXAS

Formal notice is hereby given that:

TGNR PANOLA, LLC
(COMPANY NAME) proposes to place a

12" (twelve)
(PIPE SIZE) line within the Right-of-Way

of County Road: CR 445
(NUMBER OF ROAD) as follows:

The proposed pipeline will cross under the indicated roads on the attached sheet. Installation shall be made by boring a total length of na line in Panola County.

The location and description of the proposed line and appurtenances is more fully shown by the copies of the drawings attached to this notice. The line will be constructed and maintained on the County Right-of-Way as directed by the County Commissioners in accordance with current Panola County Specifications.

Construction of this line will begin on or after the 1st day of February, 2026.

FIRM: TGNR PANOLA LLC
BY: Todd Wright
TITLE: Consultant
ADDRESS: 1749 US Hwy 79 S
Texas, 75633
PHONE: 903.539.2903

APPROVAL

October 6, 2026

TO: TGNR Panola, LLC
Attn: Todd Wright
1749 US Hwy 79S
Carthage, TX. 75633

RE: **County Road #445**

The Panola County Commissioners' Court offers no objection to place a 12" temporary water line within the Right-of-Way of Panola County Road **#445.**

It is expressly understood that the County Commissioners' Court does not purpose hereby, to grant any right, claim, title or easement in or upon this county road. It is further understood that in the future should for any reason the county need to work, improve, relocate, widen, increase, add to, or in any manner change the structure of this right-of-way, any required relocation of said lines shall be at the sole expense of owner.

All work on the county right-of-way shall be performed in accordance with the county instructions. The installations shall not damage any part of the road and adequate provisions must be made to cause minimum inconvenience to traffic and adjacent owners. Special specifications for placing this line are as follows:

1. All lines are to be installed a minimum of 36 inches below the flow line of the adjacent drainage or barrow ditch.

2. All excavation within the right-of-way and not under surfacing shall be backfilled by tamping in 6 inch horizontal layers. All surplus material shall be removed from the right-of-way and the excavation finished flush with surrounding natural ground.

3. Lines crossing under surfaced roads and under surfacing cross roads within the right-of-way shall be placed by boring. Boring shall extend from crown line to crown line. Gravity from sewer lines under roadways shall be cast iron pipe.

4. All lines, where practicable, shall be located to cross roadbed at approximately right angles thereto. No lines are to be installed under or within 50 feet of either end of any bridge. No lines shall be placed in any culvert or within 10 feet of the closest point of same.

5. Parallel line will be installed as near the right-of-way lines as is possible and no parallel line will be installed in the roadbed or between the drainage ditch and the roadbed without special permission of the Panola County Commissioners' Court.

6. Operations along roadbeds shall be performed in such manner that all excavated material be kept off the pavement at all times, as well as all operating equipment and materials. No equipment or installation procedures will be used which will damage any road surface or structures. The cost of any repairs to road surface, roadbed, structures or other right-of-way features as a direct result of this installation will be borne by the owner of this line.

7. Barricades, warning signs, lights, and flag man(men) when necessary shall be provided by the contractor or owner. One-half (1/2) of the traveled portion of the road must be open at all times.

8. Unless other arrangements are made with the designated Commissioner, no work will be performed on Saturday, Sunday, Holidays or hours other than standard working hours. (Monday - Friday)

9. Operations shall not be carried on when soil conditions are such that construction will cause rutting.

Approved: Roslyn G McLane
COUNTY JUDGE

COMMISSIONERS:

Precinct #1 Billy Alexander
Precinct #2 David A. Cole
Precinct #3 Craig M. Lawless
Precinct #4 Dale LaGrone


6/2022
Oilfield Rd
Oilfield Rd
31
Mclane Pond
Mclane Pond
McLane Pond
McLane Pond
445
445
445
Farm to Market Rd 31 S
Oilfield Rd
Parish Rd 845
4463
Imagery Date: 6/11/2022 32°09'31.21" N 94°09'11.22" W

NOTICE OF PROPOSED INSTALLATION
PIPELINE AND/OR UTILITY LINES

TO: THE PANOLA COUNTY COMMISSIONER'S COURT

c/o

PANOLA COUNTY ROAD & BRIDGE DEPARTMENT, CARTHAGE, TEXAS

Formal notice is hereby given that:

Comstock Resources proposes to place a
(COMPANY NAME)

10.75" Natural Gas pipeline line within the Right-of-Way
(PIPE SIZE)

of County Road: 336 as follows: (Road Bore)
(NUMBER OF ROAD)

The proposed pipeline will cross under the indicated roads on the attached sheet. Installation shall be made by boring a total length of 200ft line in Panola County.

The location and description of the proposed line and appurtenances is more fully shown by the copies of the drawings attached to this notice. The line will be constructed and maintained on the County Right-of-Way as directed by the County Commissioners in accordance with current Panola County Specifications.

Construction of this line will begin on or after the 15th day of March 2027.

FIRM: Comstock Resources
BY: RYAN Ferguson
TITLE: Sr. Surface Landman
ADDRESS: 1506 FM 2199
Marshall, Tx 75672
PHONE:( ) 332-364-8678

APPROVAL

October 6, 2026

TO: Comstock Resources
Attn: Ryan Ferguson
1506 FM 2199S
Marshall, TX. 75672

RE: **County Road #336**

The Panola County Commissioners' Court offers no objection to bore under Panola County Road #336 with a 10.75" Natural Gas Pipeline.

It is expressly understood that the County Commissioners' Court does not purpose hereby, to grant any right, claim, title or easement in or upon this county road. It is further understood that in the future should for any reason the county need to work, improve, relocate, widen, increase, add to, or in any manner change the structure of this right-of-way, any required relocation of said lines shall be at the sole expense of owner.

All work on the county right-of-way shall be performed in accordance with the county instructions. The installations shall not damage any part of the road and adequate provisions must be made to cause minimum inconvenience to traffic and adjacent owners. Special specifications for placing this line are as follows:

1. All lines are to be installed a minimum of 36 inches below the flow line of the adjacent drainage or barrow ditch.

2. All excavation within the right-of-way and not under surfacing shall be backfilled by tamping in 6 inch horizontal layers. All surplus material shall be removed from the right-of-way and the excavation finished flush with surrounding natural ground.

3. Lines crossing under surfaced roads and under surfacing cross roads within the right-of-way shall be placed by boring. Boring shall extend from crown line to crown line. Gravity from sewer lines under roadways shall be cast iron pipe.

4. All lines, where practicable, shall be located to cross roadbed at approximately right angles thereto. No lines are to be installed under or within 50 feet of either end of any bridge. No lines shall be placed in any culvert or within 10 feet of the closest point of same.

5. Parallel line will be installed as near the right-of-way lines as is possible and no parallel line will be installed in the roadbed or between the drainage ditch and the roadbed without special permission of the Panola County Commissioners' Court.

6. Operations along roadbeds shall be performed in such manner that all excavated material be kept off the pavement at all times, as well as all operating equipment and materials. No equipment or installation procedures will be used which will damage any road surface or structures. The cost of any repairs to road surface, roadbed, structures or other right-of-way features as a direct result of this installation will be borne by the owner of this line.

7. Barricades, warning signs, lights, and flag man(men) when necessary shall be provided by the contractor or owner. One-half (1/2) of the traveled portion of the road must be open at all times.


8. Unless other arrangements are made with the designated Commissioner, no work will be performed on Saturday, Sunday, Holidays or hours other than standard working hours. (Monday - Friday)

9. Operations shall not be carried on when soil conditions are such that construction will cause rutting.

Approved: Rodger G McLane
COUNTY JUDGE


COMMISSIONERS:

Precinct #1 Billy Alexander
Precinct #2 David A. Cole
Precinct #3 Craig M. Lawless
Precinct #4 Dale LaGrone

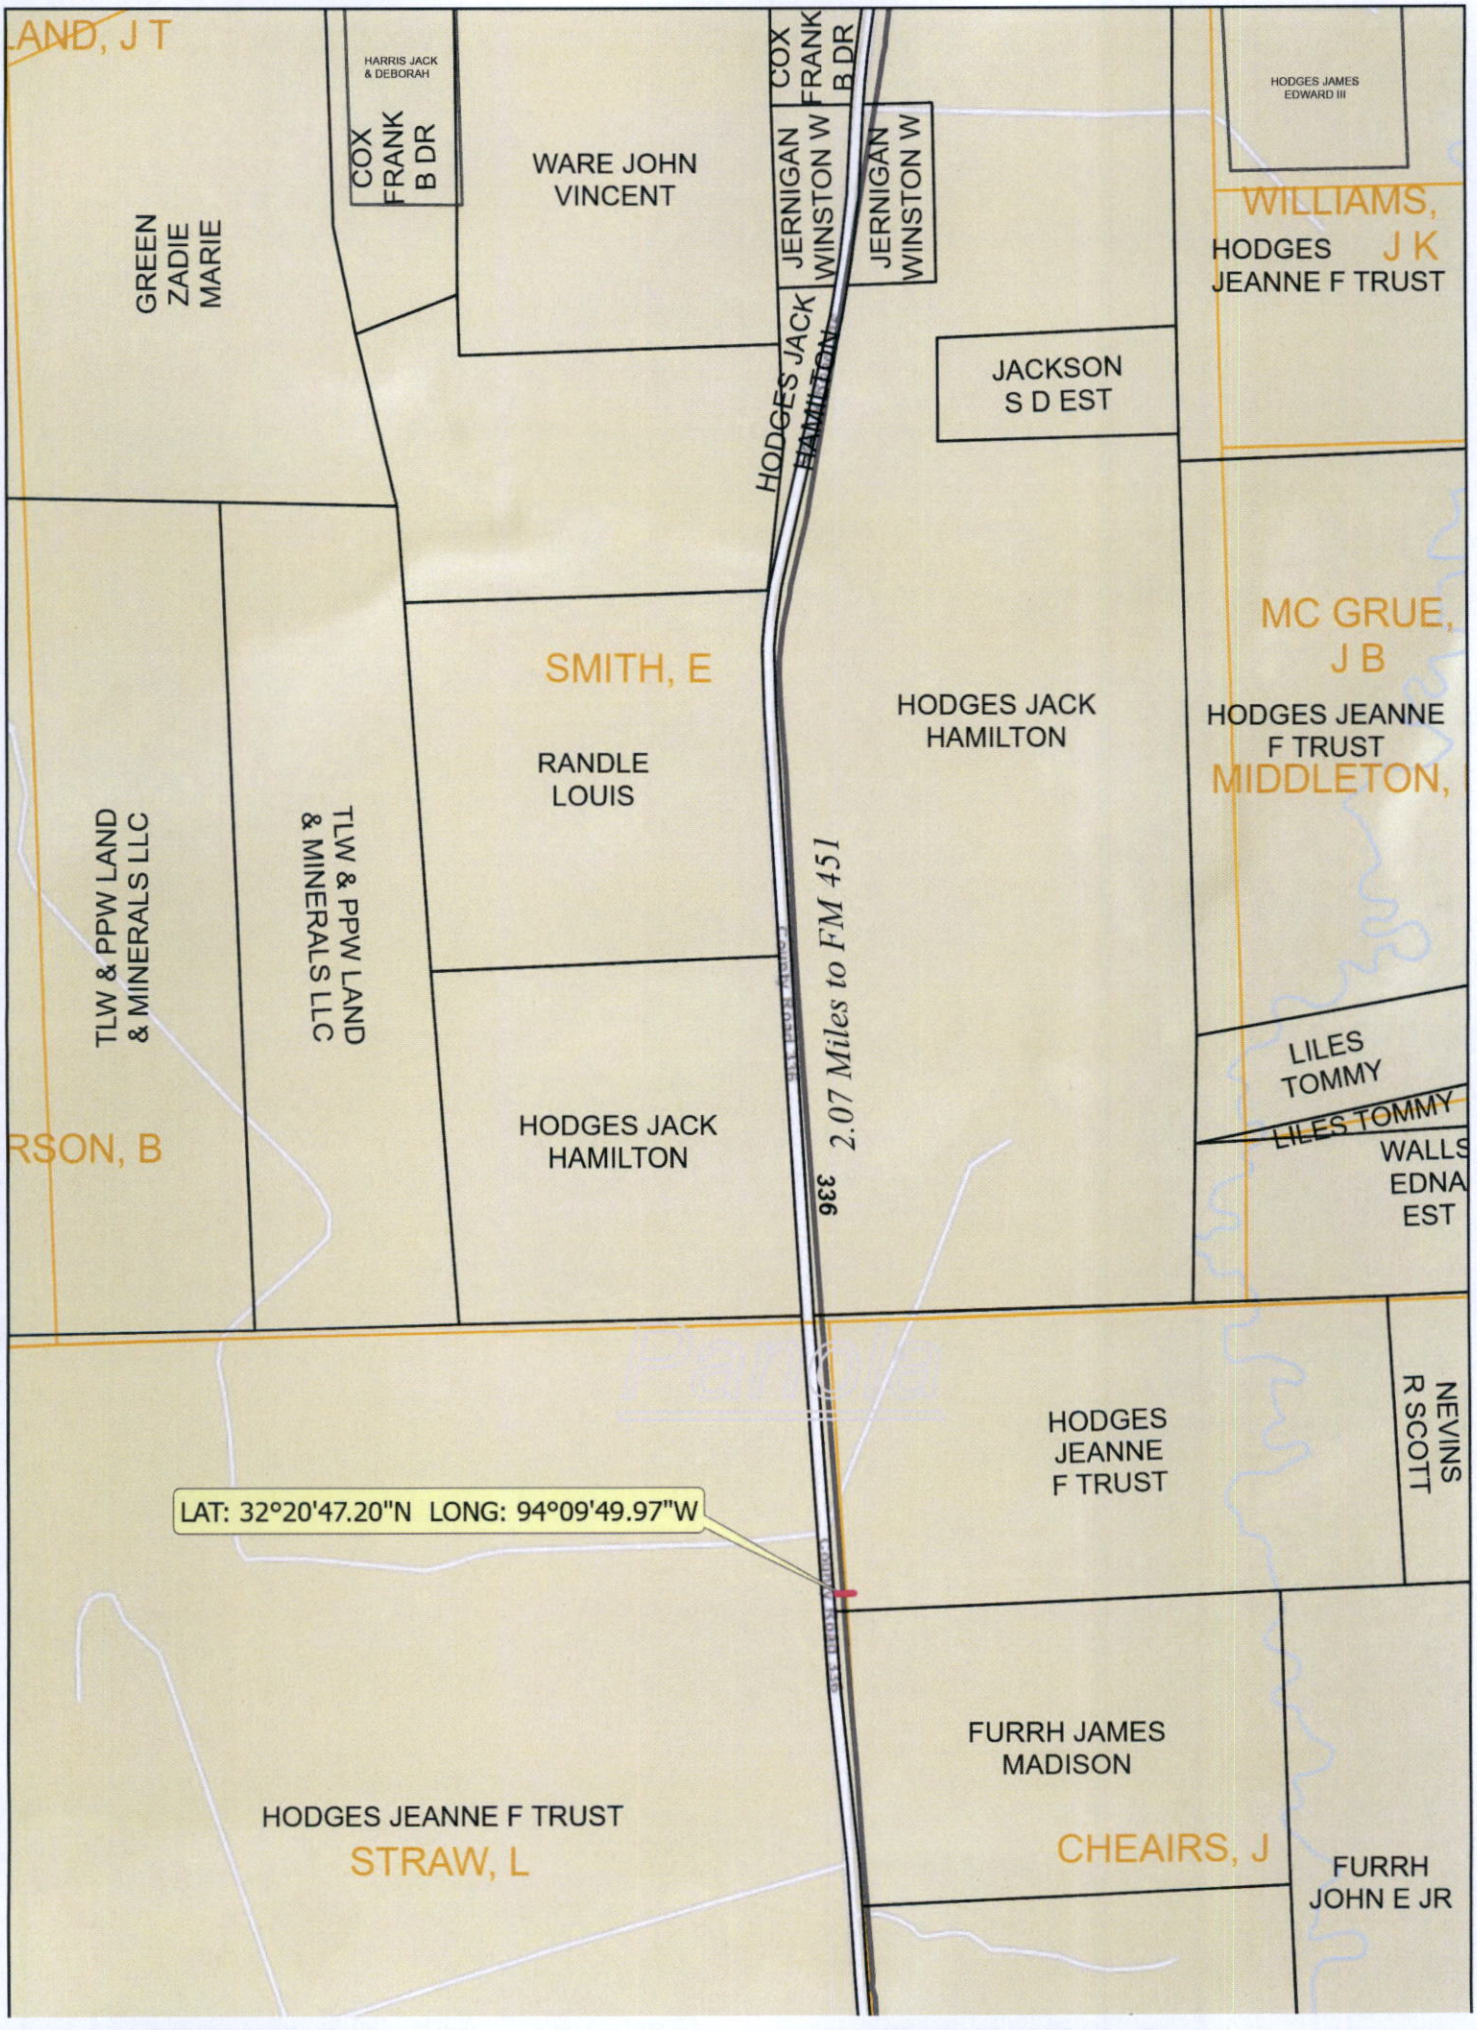
LAND, J T
HARRIS JACK & DEBORAH
COX FRANK B DR
GREEN ZADIE MARIE
WARE JOHN VINCENT
COX FRANK B DR
JERNIGAN WINSTON W
JERNIGAN WINSTON W
HODGES JAMES EDWARD III
WILLIAMS, J K
HODGES JEANNE F TRUST
JACKSON S D EST
HODGES JACK HAMILTON
SMITH, E
RANDLE LOUIS
HODGES JACK HAMILTON
MC GRUE, J B
HODGES JEANNE F TRUST
MIDDLETON,
TLW & PPW LAND & MINERALS LLC
TLW & PPW LAND & MINERALS LLC
RSON, B
HODGES JACK HAMILTON
2.07 Miles to FM 451
336
LILES TOMMY
LILES TOMMY
WALLS EDNA EST
HODGES JEANNE F TRUST
NEVINS R SCOTT
LAT: 32°20'47.20"N LONG: 94°09'49.97"W
FURRH JAMES MADISON
CHEAIRS, J
FURRH JOHN E JR
HODGES JEANNE F TRUST
STRAW, L


ANO, J T
HARRIS JACK & DEBORAH
HODGES JAMES EDWARD
WILLIAMS, J K
MC GRUE, J B
MIDDLETON,
SMITH, E
RSON, B
336
2.07 Miles to FM 451
Panola
LAT: 32°20'47.20"N LONG: 94°09'49.97"W
STRAW, L
CHEAIRS, J

EXHIBIT "A"
PANOLA COUNTY, TEXAS
COUNTY ROAD 336

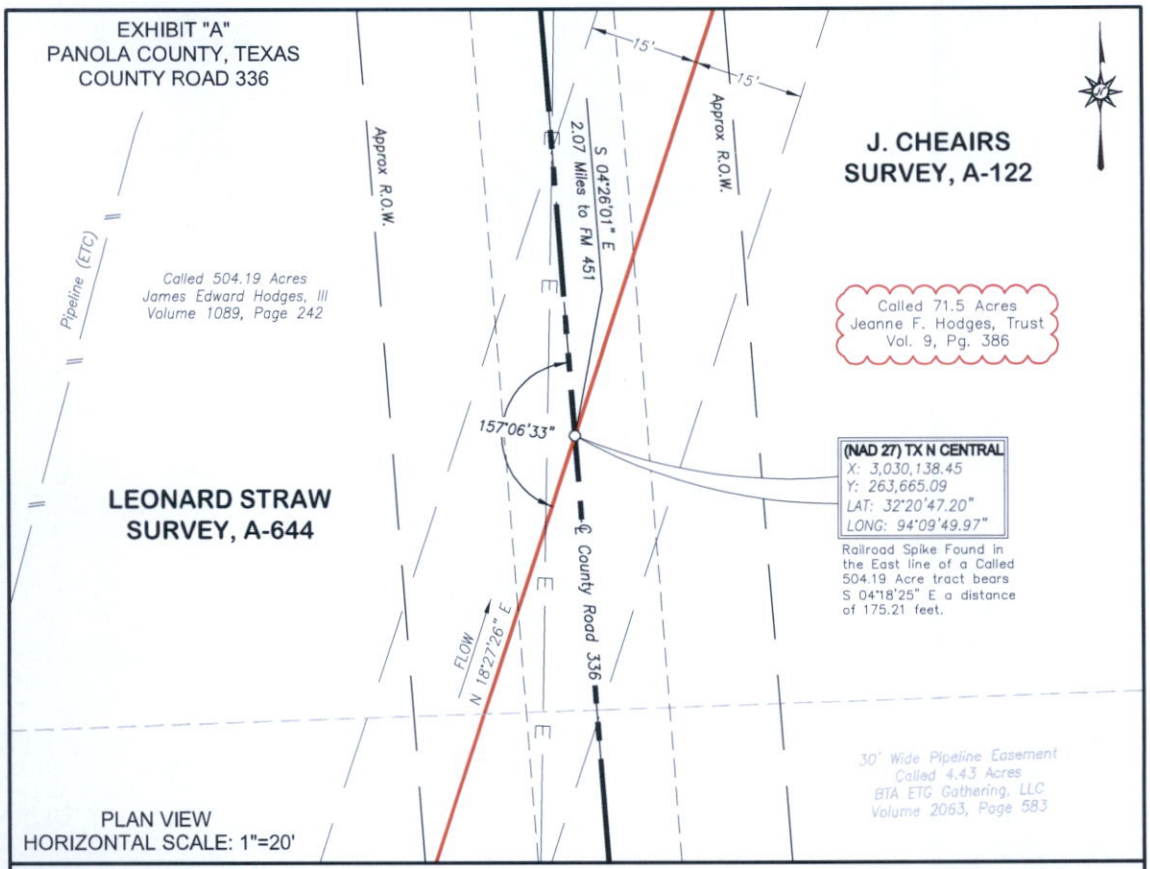


PLAN VIEW
HORIZONTAL SCALE: 1"=20'

THIS PLAT DOES NOT REPRESENT A BOUNDARY SURVEY. DISTANCES AND BEARINGS SHOWN ARE NOT INTENDED TO BE DEFINITIVE IN ESTABLISHING ACTUAL TITLE BOUNDARIES.

NO TITLE RESEARCH OR INVESTIGATION OF RIGHT OF WAY EASEMENTS OR SERVITUDE, UTILITIES OR ENVIRONMENTAL MATTERS, OR VISIBLE EVIDENCE OF PIPELINES OR RIGHT OF WAY EXCEPT SHOWN HEREON.

PROFILE VIEW
HORIZONTAL SCALE: 1"=20'
VERTICAL SCALE: 1" = 20'

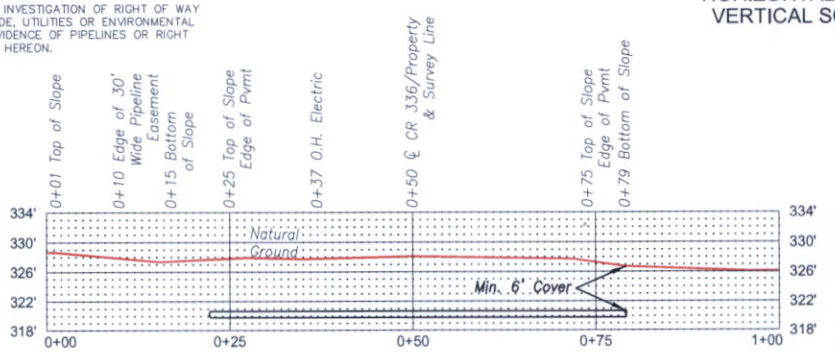

PRELIMINARY

NOTE: WARNING! UNDERGROUND UTILITIES SHOWN HEREON ARE APPROXIMATE ONLY. THERE MAY ALSO BE OTHER UNDERGROUND UTILITIES THAT ARE NOT SHOWN.

The bearings hereon were oriented to agree with Grid North and were derived by use of GPS equipment. (TX North Central Zone – NAD 27)

I, Bryan Alexander, do hereby state that this plat represents a survey made on the ground under my supervision during the month of August, 2026.

GIVEN UNDER MY HAND & SEAL, this the 16th day of September, 2026.

Preliminary, this document shall not be recorded for any purpose and shall not be used or viewed or relied upon as a final survey document.

Bryan Alexander – R.P.L.S. No. 7023

SPECIFICATIONS	
CARRIER PIPE	CASING
CASING /	WALL THICKNESS
METHOD OF INSTALLATION:	

Job No: 787-PL_CR 336 X-ing

SURVEYED FOR
COMSTOCK OIL & GAS, LLC

Revisions

PLAT SHOWING
PROPOSED PIPELINE CROSSING
COUNTY ROAD 336, J. CHEAIRS SURVEY, A-122 & LEONARD STRAW SURVEY, A-644, PANOLA COUNTY, TEXAS

Checked By: BA
Drawn By: BS
Surveyed By: SM
Date: 09/16/26

JDS SURVEYING, INC.
PROFESSIONAL SURVEYING & MAPPING
T.B.P.E.L.S. Firm Registration No. 10194118
373 W. Main, Van, TX 75790 - Phone: (903) 963-2333

0 20 40 60

The design pressure for the **SARAH & BEAU HODGES** pipeline constructed by Comstock Oil & Gas, Louisiana-LLC, is determined in accordance with the following formula and variables:

Barlow's Formula P = (2 St/D) x F x E x T Where:	
P = Design Pressure, psig calculates to:	3,482.7
With the following factors for a Class 3 location:	Class 1
S = Specified minimum yield strength, psi	52,000
D = Nominal Outside diameter, inches	10.75
T = Nominal wall thickness of pipe, inches	0.500
F = Design Factor, as per 49 CFR 192.111	0.72
E = Longitudinal joint factor (1.0 for API 5L ERW Pipe)	1
T = Temperature derating factor (1.0 for gas temps<250 degrees F	1

Our line will be operating at 1,440 psi

All pipe will have cathodic protection & pipeline markers will be marked and visible on both sides of the Right-of-Way.

Road casing pipe will be 16" (inches)

PIPE DATA SHEET
FOR PROPOSED INSTALLATIONS

TYPE. SARAH-BEAU HODGES PIPELINE PERMIT NO._____

COUNTY ROAD.336

OWNER OF PROPOSED FACILITY COMSTOCK OIL & GAS LOUISIANA-LLC

DATA	CARRIER PIPE	CASING (if used)
Contents to be handled	Natural Gas Pipeline	
Pipe Material	API -5L ERW	
Specification & Grade of Pipe	API-5L X 52	
Outside Diameter (inches)	10.750"	16"
Wall Thickness (inches)	0.500 WT	0.375 WT
Yield Strength (PSI)	52000	42000
Maximum Operating Pressure (PSIG) **Not Design Pressure**	1,440 psi	
Class Location (for gas lines)	Class 1	
Type of Joint (welded, mechanical joint, etc.)	Welded	Welded
Method of installation (bore, open cut)	Bore	Bore
Location (crossing or parallel)	crossing	
Min. Depth beneath roadway surface	6 feet	
Min. Depth beneath ditches or drainage structures	6 feet	
Coating Material	FBE 14-16 MILS & ARO 30 MILS	
Cathodic Protection	YES	

_____
DISTRICT PERMIT SPECIALIST

NOTICE OF PROPOSED INSTALLATION
PIPELINE AND/OR UTILITY LINES

TO: THE PANOLA COUNTY COMMISSIONER'S COURT

c/o

PANOLA COUNTY ROAD & BRIDGE DEPARTMENT, CARTHAGE, TEXAS

Formal notice is hereby given that:

BUCKHORN OPERATING, L.L.C. proposes to place a
(COMPANY NAME)

12" LAY FLAT, TEMP. WATER line within the Right-of-Way
(PIPE SIZE)

of County Road: 152 as follows:
(NUMBER OF ROAD)

The proposed pipeline will cross under the indicated roads on the attached sheet. Installation shall be made by ~~boring~~ laying a total length of 4600' of line in Panola County.

The location and description of the proposed line and appurtenances is more fully shown by the copies of the drawings attached to this notice. The line will be constructed and maintained on the County Right-of-Way as directed by the County Commissioners in accordance with current Panola County Specifications.

Construction of this line will begin on or after the 20TH day of OCTOBER, 2026.

FIRM: Buckhorn Operating, LLC
BY: SHAWN MARR
TITLE: LAND MAN
ADDRESS: P.O. Box 845
Bullard, TX. 75757
PHONE: (903) 780-6004

APPROVAL

October 6, 2026

TO: Buckhorn Operating, LLC
Attn: Shawn Marr
P.O. Box 845
Bullard, TX. 75757

RE: **County Road #152**

The Panola County Commissioners' Court offers no objection to place a 12" Lay Flat Temporary Water line within the Right-of-Way of Panola County Road #152.

It is expressly understood that the County Commissioners' Court does not purpose hereby, to grant any right, claim, title or easement in or upon this county road. It is further understood that in the future should for any reason the county need to work, improve, relocate, widen, increase, add to, or in any manner change the structure of this right-of-way, any required relocation of said lines shall be at the sole expense of owner.

All work on the county right-of-way shall be performed in accordance with the county instructions. The installations shall not damage any part of the road and adequate provisions must be made to cause minimum inconvenience to traffic and adjacent owners. Special specifications for placing this line are as follows:

1. All lines are to be installed a minimum of 36 inches below the flow line of the adjacent drainage or barrow ditch.

2. All excavation within the right-of-way and not under surfacing shall be backfilled by tamping in 6 inch horizontal layers. All surplus material shall be removed from the right-of-way and the excavation finished flush with surrounding natural ground.

3. Lines crossing under surfaced roads and under surfacing cross roads within the right-of-way shall be placed by boring. Boring shall extend from crown line to crown line. Gravity from sewer lines under roadways shall be cast iron pipe.

4. All lines, where practicable, shall be located to cross roadbed at approximately right angles thereto. No lines are to be installed under or within 50 feet of either end of any bridge. No lines shall be placed in any culvert or within 10 feet of the closest point of same.

5. Parallel line will be installed as near the right-of-way lines as is possible and no parallel line will be installed in the roadbed or between the drainage ditch and the roadbed without special permission of the Panola County Commissioners' Court.

6. Operations along roadbeds shall be performed in such manner that all excavated material be kept off the pavement at all times, as well as all operating equipment and materials. No equipment or installation procedures will be used which will damage any road surface or structures. The cost of any repairs to road surface, roadbed, structures or other right-of-way features as a direct result of this installation will be borne by the owner of this line.

7. Barricades, warning signs, lights, and flag man(men) when necessary shall be provided by the contractor or owner. One-half (1/2) of the traveled portion of the road must be open at all times.

8. Unless other arrangements are made with the designated Commissioner, no work will be performed on Saturday, Sunday, Holidays or hours other than standard working hours. (Monday - Friday)

9. Operations shall not be carried on when soil conditions are such that construction will cause rutting.

Approved: Rodger B McLane
COUNTY JUDGE

COMMISSIONERS:

Precinct #1 Billy Alexander
Precinct #2 David A. Cole
Precinct #3 Craig M. Lawless
Precinct #4 Dale LaGrone


Exhibit_ Panola County Road 152
4600' of 12" Temp Water Line
Panola County, Texas
154
154
154
Jones Branch
Enter ROW
152
348
12" Temp Water Line 4600'
Culvert
152
152
152
Exit ROW
Google Earth
Image Landsat / Copernicus
N
1000 ft

SABINE RIVER AUTHORITY

12777 Hwy. 87 North
Orange, Texas 77632
409.746.2192 / sratx.org

AMENDMENT TO PANOLA COUNTY CAP GRANT AGREEMENT

Sabine River Authority authorizes an extension for the Panola County CAP Grant project at the Panola County Airport to be completed by **November 14, 2026 (60 Days)**.

Upon completion of the Project, Recipient agrees to provide SRA with receipts, invoices, photographs, and any other documents of the completed Project and a completed final report form provided to Recipient by SRA within thirty (30) days of Project completion.

SRA:

Sabine River Authority of Texas

By: _____
David Montagne,
its Executive Vice-President and
General Manager

RECIPIENT:

Panola County

By: Rodger M. McLane
SIGNATURE

Printed Name: Rodger G. McLane

Title: County Judge - Panola County

FORENSIC MEDICAL OF TEXAS
CHARGE SCHEDULE
Effective as of January 1, 2024

AUTOPSY SERVICES:

1) Autopsy Cases for:
    a. Jefferson County, TX cases: $**** (contracted)
    b. Nacogdoches County $**** (contracted thru September 30, 2026)
    c. All other TX County cases: $2,475 (standard case).
    d. All other TX County cases: $2,775 (decedent cases aged 1 and under).
2) County External Case: $1,500.
3) **Private** Autopsy Case: $3,500 (payment required prior to service by a cashier's check or credit card payment) + $1,000 if exhumed.
4) **Private** toxicology Only Case: $1,500 (payment required prior to service by a cashier's check or credit card payment).
5) **Private** External Case: $1,750 (payment required prior to service by a cashier's check or credit card payment).
6) Lung Autopsy Cases Only - $2,000 (payment required prior to service by a cashier's check or credit card payment).
7) Brain Autopsy Cases Only - $1,500 (an account needs to be established with customer, if not payment required prior to service by a cashier's check or credit card payment).
8) Hospital Cases - $3,500 - $3,000 (to be invoiced…if a new hospital contact CFO to obtain a contract).
9) Harvesting Fees:
    a. Whole Brain or ½ Fixed, ½ Frozen: $2,000 + Shipping & transportation.
    b. ½ Fixed, ½ Frozen with sectioning and removal of meninges: $2,000 + Shipping & transportation
    c. Brain and Spinal Cord - $2,000 + Shipping & transportation.
10) Neuropath Autopsy/Consultation - $3,500 - $5,000 for Forensic Neuropathology Consultation (special brain study). Fee initially is $3,500. Up to an additional $1,500 for additional testing.

PHYSICIAN CONSULTATION, DEPOSITION & COURT SERVICES:

1) Clients we performed the Autopsy for - $500 per hour plus out-of-pocket expenses (travel, meals, lodging, etc.). $150 per hour for other personnel such as forensic technicians, etc. other than those noted below:
    a. Jefferson County is not charged anything as part of the contract.
    b. Orange County is charge for only testimony time and mileage – no charge for testimony prep and meals.
1) Private consultation is at doctor's discretion, but is recommended to charge at a minimum of $500 per hour. A signed agreement and/or retainer fee is encouraged.

FACILITY USE FEE FOR:

1) Harvesting Fee - $1,000.00 per decedent plus $75.00 per hour per FMMS employee required to be present outside of normal business hours to include 1hr. min. travel in, 1hr. min. travel out and processing hrs. for **Pre-Autopsy** cases.
2) Eye Retrieval (Lions Eye Bank, etc.) - $250.00 per decedent plus $75 per hour per FMMS employee required to be present outside of normal business hours, to include 1hr. min. travel in, 1hr. min travel out and processing for **Pre-Autopsy** cases.

HISTOLOGY: $350 per set of tissue re-cuts + $25.00 per Slide (plus additional for special stains. Call on pricing for special stains before giving client a cost). If the forensic pathologist is required to dissect/ submit additional sections from the stock jar a fee of $450 per hour is applied.

BODY STORAGE (PRIVATE): $250.00 plus transportation for the 1st Month and $15.00 per day thereafter.

SPECIMEN STORAGE: $1,000.00 per year for storage in excess of what is required to store specimen for. Additionally, a retrieval fee is shipping costs + $100.00.

COPIES OF CHARTS, PAPER RECORDS & PHOTOGRAPHY (PAPERLESS): $125.00 per CD or USB.

COPIES OF CHART: $1.00 per sheet.

OTHER FEES: All requests for histology, x-ray copies, photography, report copies, and copies of charts & paper records will incur an administration fee of $150 plus $50 for shipping charges (unless customer sends shipping label).

REPORT COPIES: Autopsy Report Bundle -- $30.

Reports Provided Free of Charge to the following parties:
Justice of Peace, law enforcement, Texas district attorney offices, hospitals and Texas state agencies.

TISSUE STORAGE AFTER 5 YEAR SCHEDULED RETENTION REQUESTED BY COUNTY: $20 per case per year plus an additional $50 the initial time it is requested back from the lab.

APPROVED 10-06-2026
Rodger G. McLane
County Judge

Rodger G McLane

PANOLA COUNTY OFFICIAL/EMPLOYEE REQUEST FOR ATTENDANCE AT A CONFERENCE

NAME: Marilyn Beatty

POSITION: Public Information Office Assistant

DEPARTMENT: County Judge

DATE: 9-17-2026

CONFERENCE: Texas Public Information Act seminar + Basics Class

LOCATION: San Marcos, Texas

DATES: Beginning NOV, 4 @ 10:00 A.m to NOV. 5, 2026 Ending 5:00 p.m

NUMBER OF DAYS OUT OF OFFICE FOR THIS CONFERENCE: 3

Does the conference meet your educational requirements for the year? N/A

If not, how much of your requirements will be met by this conference? N/A

How much of your requirements have been met already, not counting this conference?

N/A.

How many days have you been away from your job this year for conferences, not counting this conference? 0

Do you have sufficient funds in your budget for this conference? ? Yes

Write a short statement explaining the public purpose that will be met by your attendance at this conference: (continue on the back if necessary.)

Attending the PIA seminar in San Marcos will provide valuable training on Texas Public Information Act requirements, procedures, and current legal updates.

This training will strengthen my knowledge and help ensure that public information requests are handled accurately, consistently, and in compliance with state law.

Thank you.